



A GATED PLOTTED SOCIETY

Gayatri Enclave

Meet Your True Self here

CHIRUKANDI CIRCLE • SILCHAR



“

*The greatest religion is to be true
to your own nature.
Have faith in yourselves.*

SWAMI VIVEKANANDA

Peace • Shanti

GAYATRI ENCLAVE

Location Advantages

Schools, healthcare, daily markets and major transport terminals — everything you need is within easy reach of your doorstep.



Educational Institutes Nearby

- Don Bosco
- Kendriya Vidyalaya
- Gurucharan University
- Ramanuj Gupta Degree College



Transport Terminals

15 KM

New Proposed Airport

2.1 KM

Railway Station

4.3 KM

ISBT



Local Markets

Daily bazaars and convenience stores are located within a short ride or a 10-minute walk from the society.



Healthcare in Close Proximity

- Mediland Hospital
- Civil Hospital
- Lions Eye Hospital

GAYATRI ENCLAVE

Location at a Glance

Key institutes, healthcare and transport terminals around the society.

Educational Institutes

- Don Bosco
- Kendriya Vidyalaya
- Gurucharan University
- Ramanuj Gupta Degree College

Local Markets

10 min walk / short ride

15 KM New Proposed Airport

2.1 KM Railway Station

4.3 KM ISBT

Healthcare

- Mediland Hospital
- Civil Hospital
- Lions Eye Hospital

GAYATRI ENCLAVE

Chirukandi main road

~2 km

~5 km

~15 km

*Illustrative sketch — not to scale.
Directions and positions are indicative.*



GAYATRI ENCLAVE

Project Amenities

01

Spacious Roads

Spacious 26.4-feet cast roads run across the society, raised 1.5 feet above the Chirukandi main road.

02

Underground Drainage

Built in beneath the roads and linked to every plot for an easy, efficient sewage system.

03

Electrification

Electricity shall be provided up to the plot. Necessary connection approvals shall be provided by the state electricity authority.

04

Common Gardening

Ample green patches are spread across the society for harmonious living.

05

Common Services

Basic amenities such as electrical substations and a fire-safety area are included within the premises.



PROJECT AMENITIES

Lakeview

*Enjoy a lake-view morning walk
with your family.*





PROJECT AMENITIES

Temple

A common temple within our premises brings in a positive approach to life.



PROJECT AMENITIES

Common Recreation Centre

Children's playground, community halls and sports-related amenities are planned in our project.



Children's
Playground



Community
Halls



Sports
Amenities

PROJECT AMENITIES

Flood Resistant

Due to the higher elevation of the internal roads and plot areas, the society is flood resistant. A robust, engineered drainage design also helps in the circulation of water.

1.5 FEET

internal roads raised above the
Chirukandi main road





PROJECT AMENITIES

Gated Society

A gated society with security, allowing limited access for purposeful entries only.



FUTURE PROVISION

Gayatri Enrich


A future provision of a commercial complex on land held by the developer — planned to maximise the utility of the area.



Site Overview

- Clock Tower
- Shiva Statue
- Electrical Substation
- Commercial Block
- Entrance Gatehouse
- Services
- Water Body

Landmarks marked on the site plan.

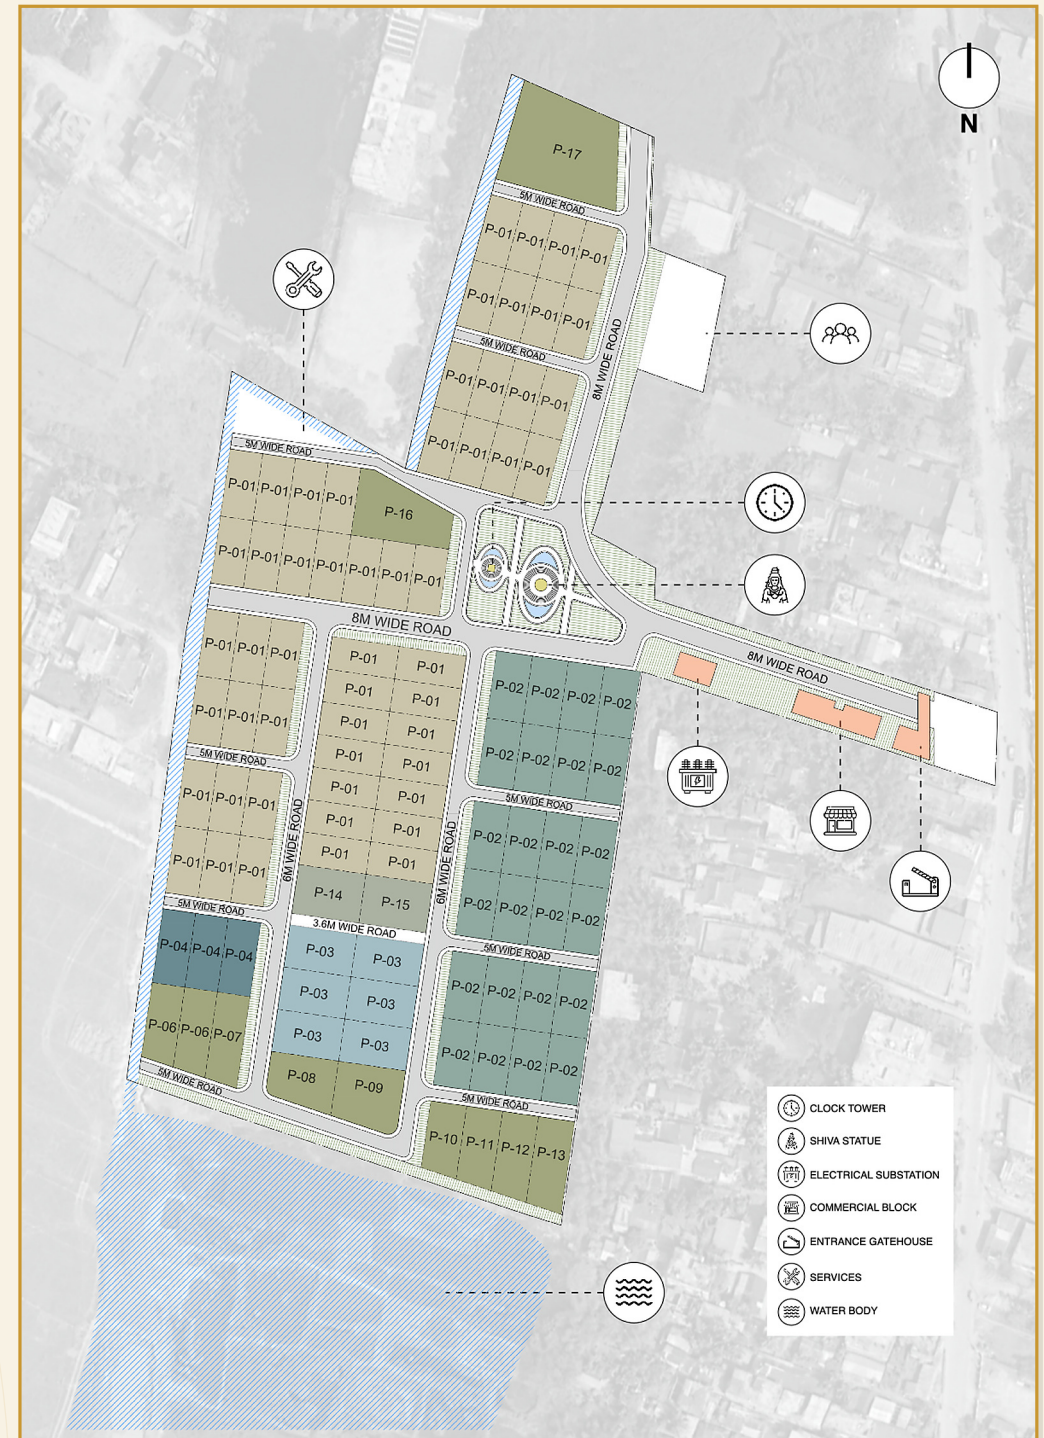



हम बदलेंगे, युग बदलेगा

We will change, and the era will change.

SHRIRAM SHARMA ACHARYA



Gayatri Enclave

Meet Your True Self here

CONTACT DETAILS

Gayatri Enclave,
Chirukandi Circle, Silchar

Phone: 7099071135